Vectorworks Educational Version

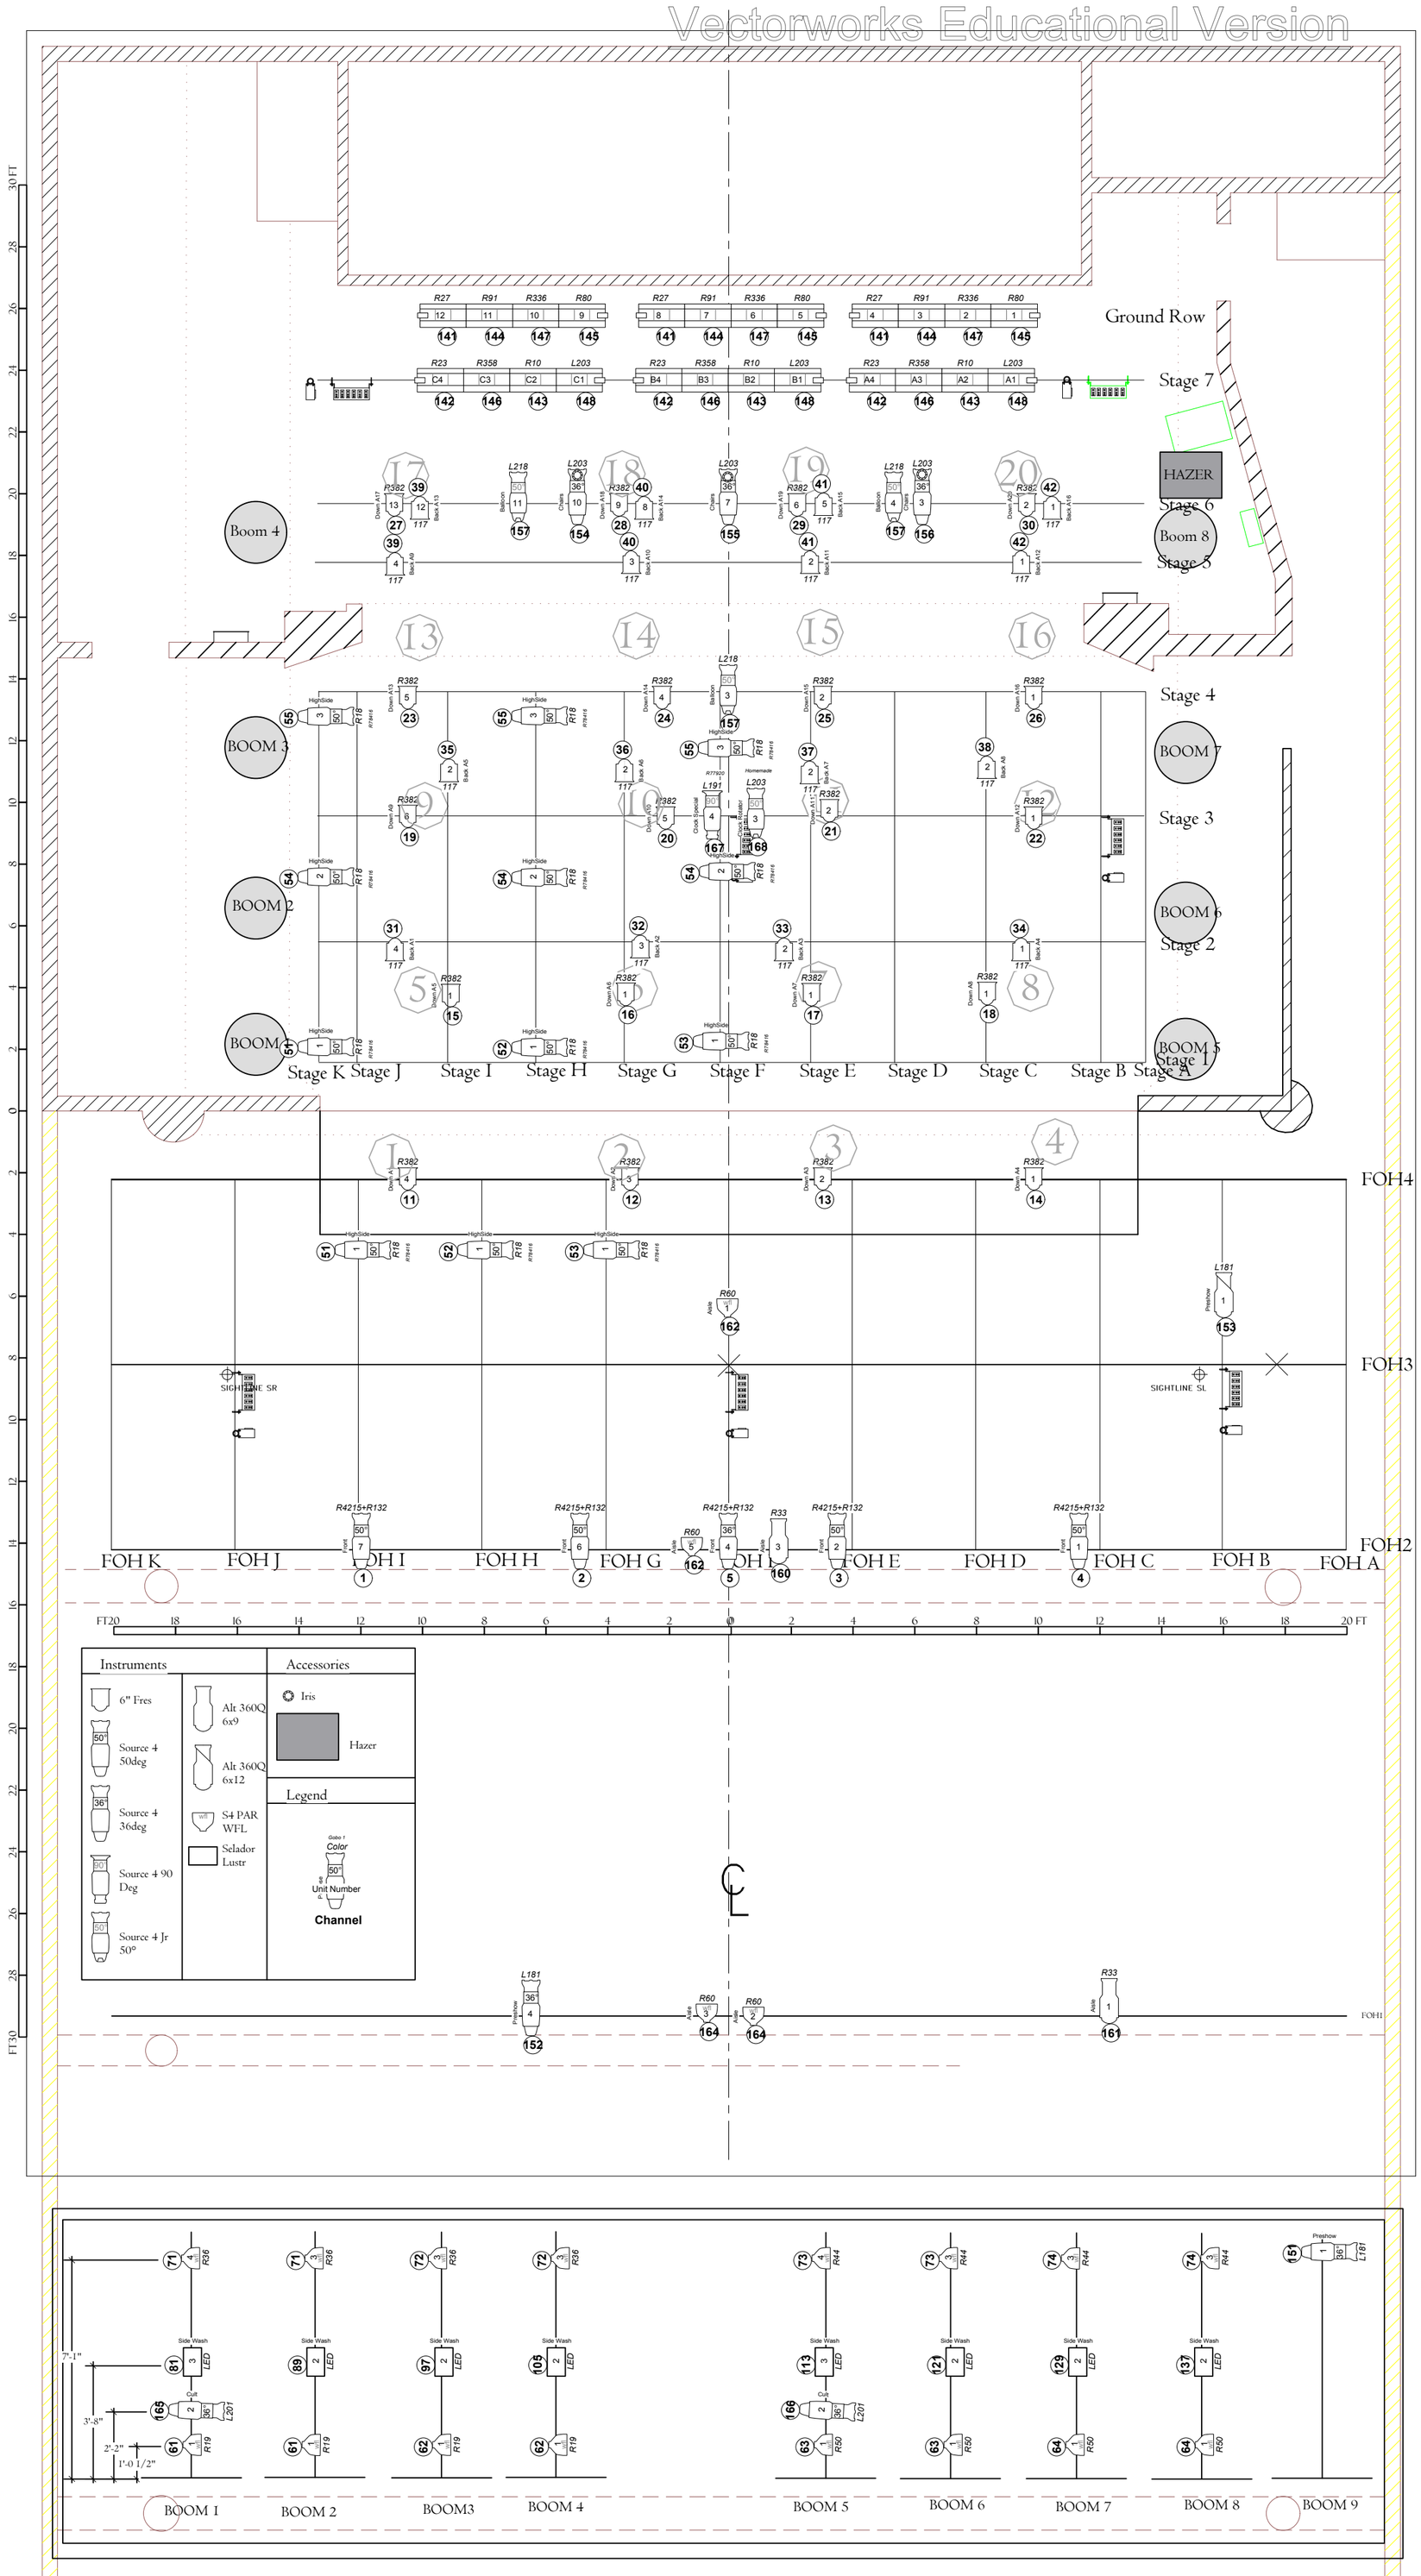

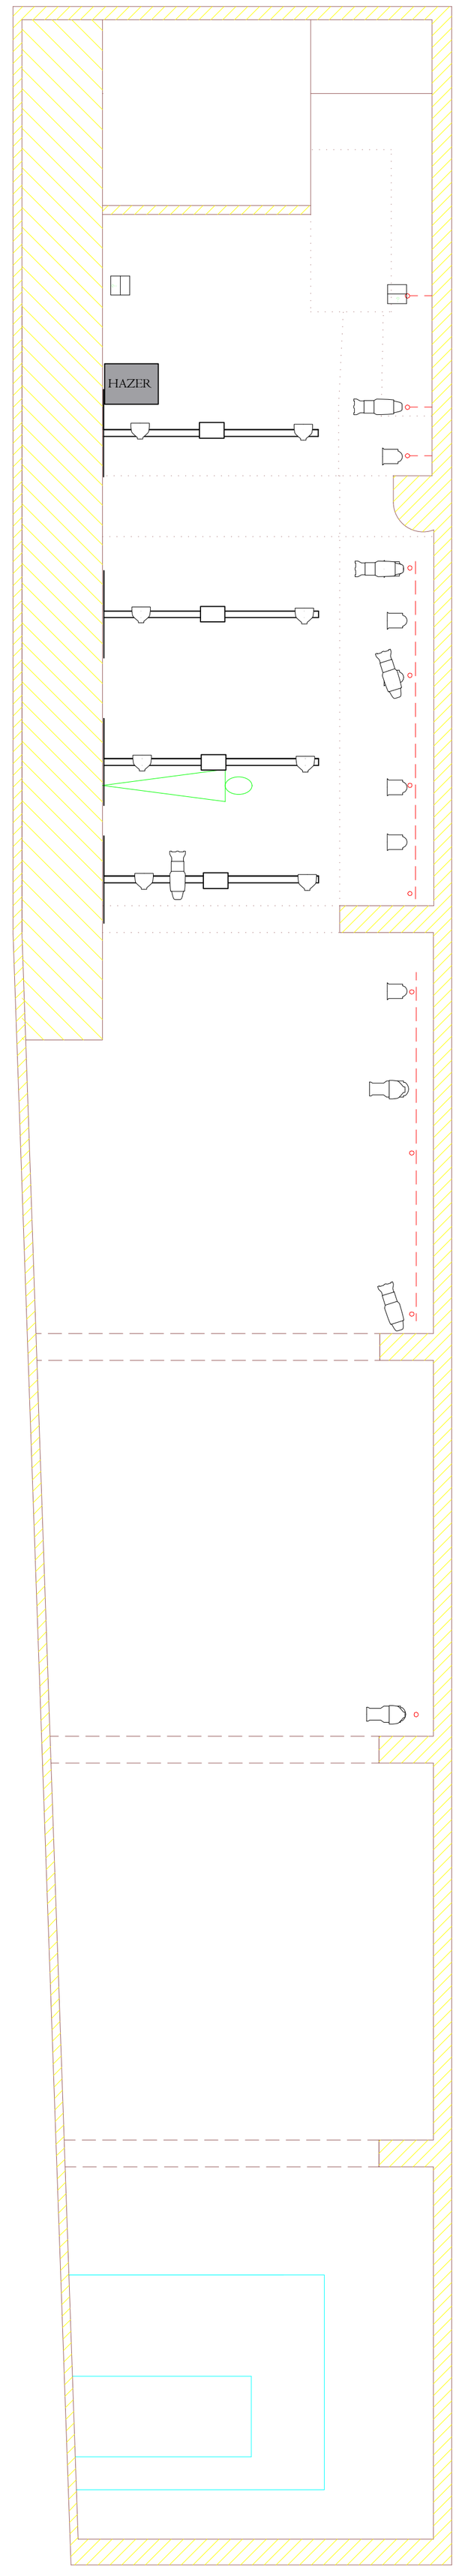

NOTES

-BOOM 9 IS OUT IN THE LOBBY FOR THE PRESHOW, ON A BOOM. CAN BE PLUGGED OUT THERE, AS LONG AS SOMEONE UNPLUGS IT WHEN THE SHOW STARTS.
-LIGHT ON BOOM 9 - MAKE AS HIGH AS POSSIBLE ON THE BOOM
-HOMEMADE GOBO SIMPLY HAS A LINE IN IT, FOR THE SECOND HAND ON THE CLOCK.
-CHANNEL 167 HAS A GOBO ROTATOR IN IT FOR THE SECOND HAND.
-HAZER IS USED, PLACES UPSTAGE LEFT
-PROJECTOR TO BE PLACED AT THE ME'S DESCRESSION. SCREEN TO BE HUNG BY TD.
-HAVE FROST AND HEAT SHIELD AVAILABLE FOR FOCUS.

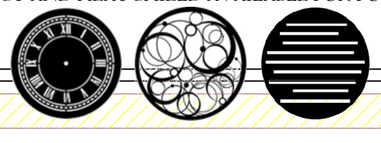

WEBSTER CONSERVATORY

FROM A JOURNEY OF FABLES

BFA I - LIGHT PLOT

Director: BECKAH VOIGT		Page #:
Designer: KATIE STEPANEK	816.863.6242	I
Asst. Lighting Designer: EMILY HOLMEAD		
Master Electrician: MATT YOUNG	832.683.6673	of I
Approved by: APPROVED BY	Scale: 1/2"=1'0"	Date: 09/26/2010

Vectorworks Educational Version