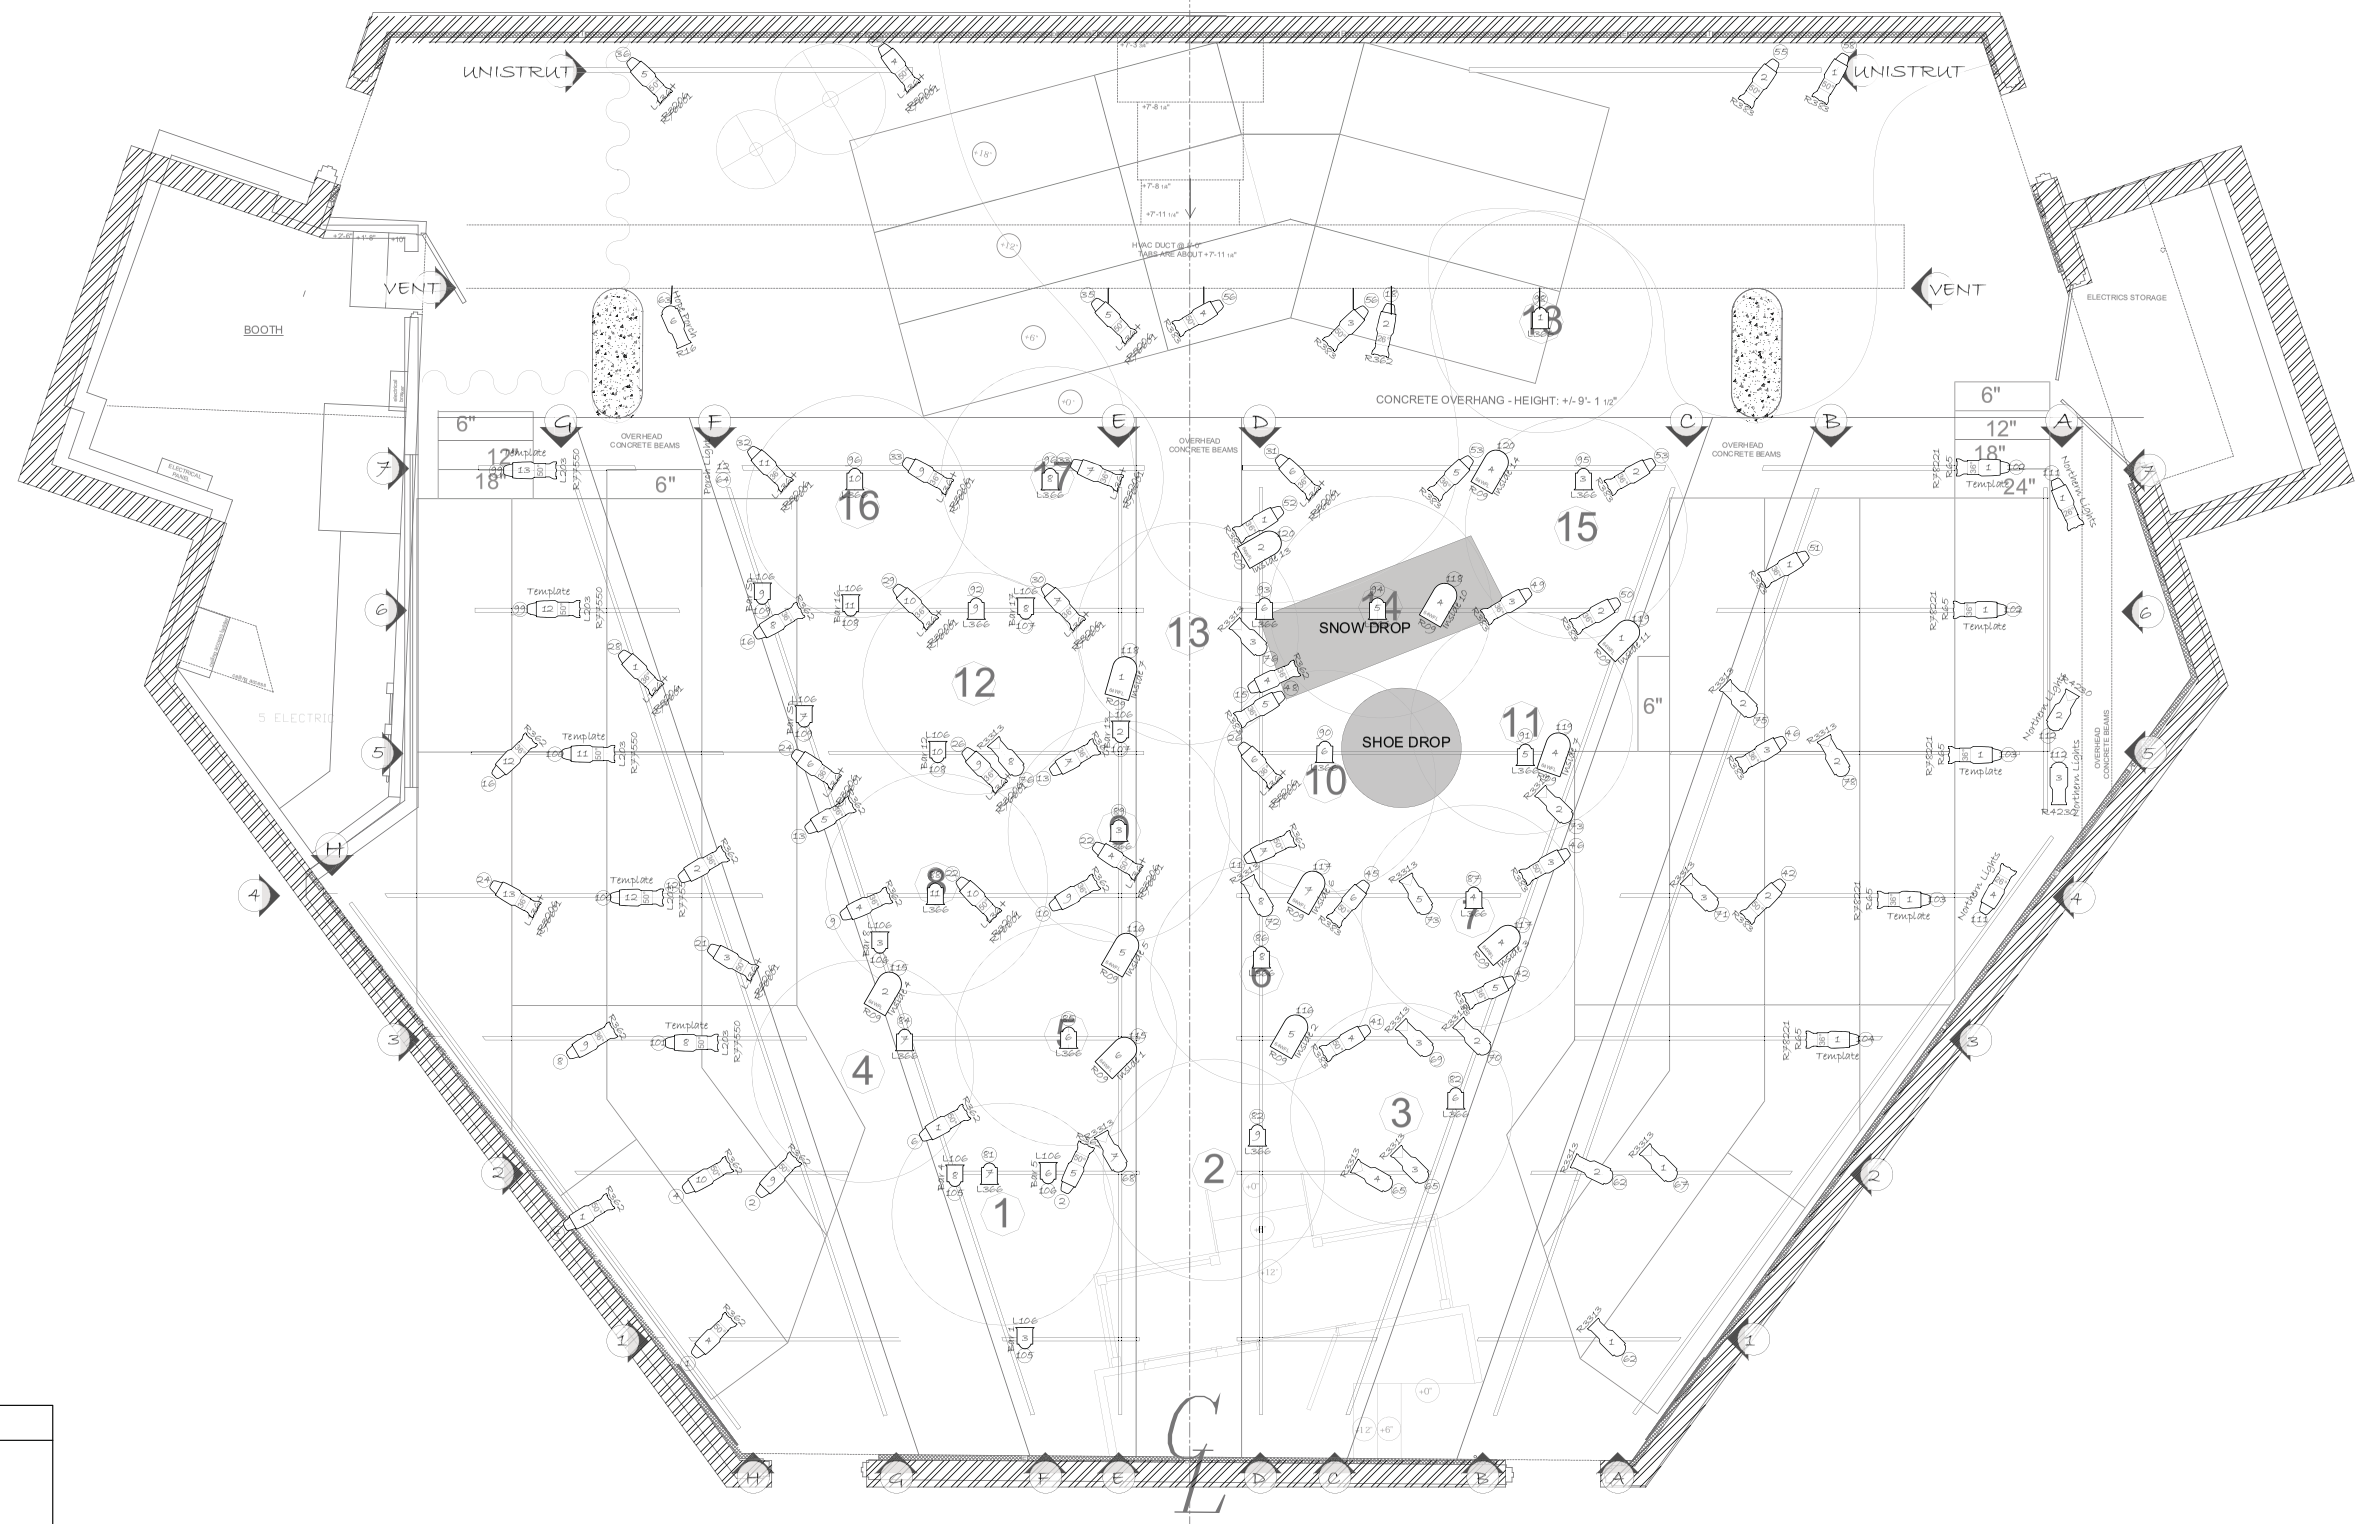

Instruments

- Source 4 50deg
- Source 4 36deg
- Source 4 26deg
- Alt 360Q 6x9
- Alt 360Q 4.5 x 6
- Stubby PAR 64 WFL
- 6" Fresnel
- 3" Fresnel
- Practical

Legend

Gobo 1
Color
Purpose
Unit Number
Channel
Dimmer

NOTES:

- Due to lack of dimensions of the drop boxes, the locations of the lights around them may move or be attached to side arms.
-Please provide cuts of R132 and heat shield to focus
-Any changes to the plot should be checked with designer.
-Two Leprecons will be utilized whereever the Master Electrician deems necessary.

WEBSTER CONSERVATORY

Almost, Maine

LIGHT PLOT

Page #: 1 of 3

Director: JOHN MCCLUGGAGE		
Designer: KATIE STEPANEK	816.863.6242	
Asst. Lighting Designer: SHELBY LOERA	702.445.5386	
Master Electrician: LIZZY RICE	312.231.4765	
Approved by: WYLIE 1/31/2011	Scale: 1/2"=1'0"	Date: 02/09/2011